



Poz. Por. 244.00 m n.p.m.

Rzędne terenu	248.62	251.80	248.90	251.80	250.10	251.80
Rzędne podłoża ruroc.						
Średnica i rodzaj ruroc.	200 mm PVC-U		160 mm PVC-U			
Spadki i długości	15.0‰	18.40m	15.0‰	12.30m		
Odległość	0.00	18.40	21.40	28.90		
Hektometry						

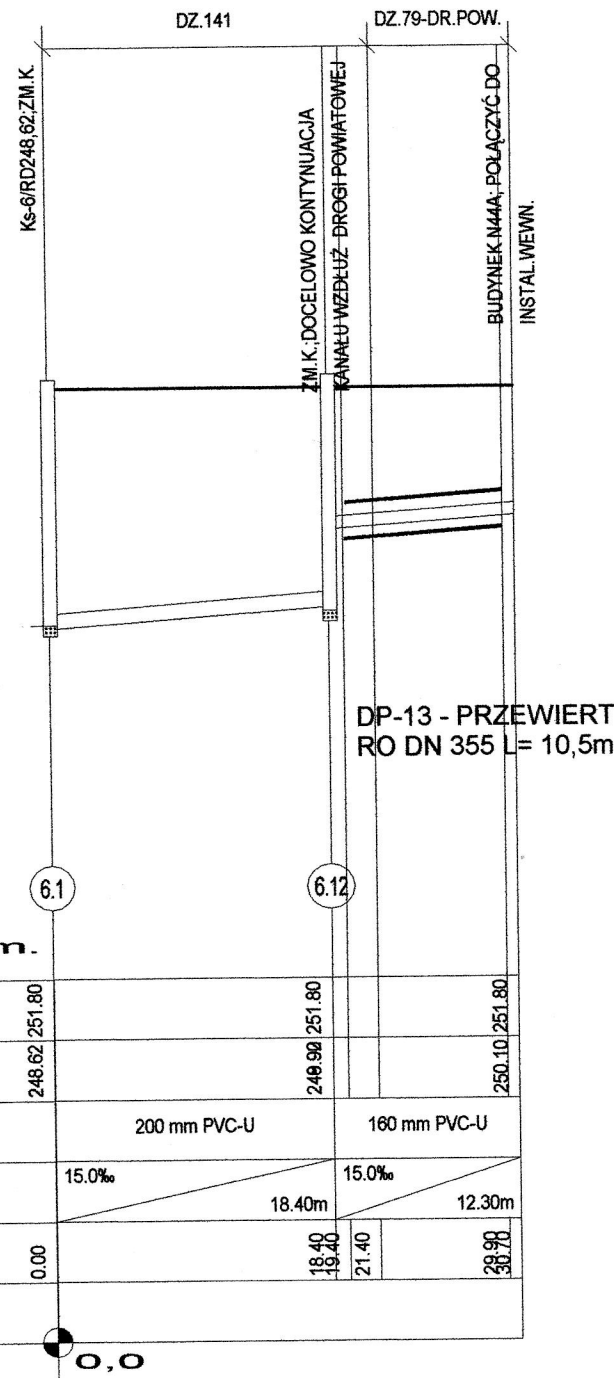


Ks6-1

1:100
1:500

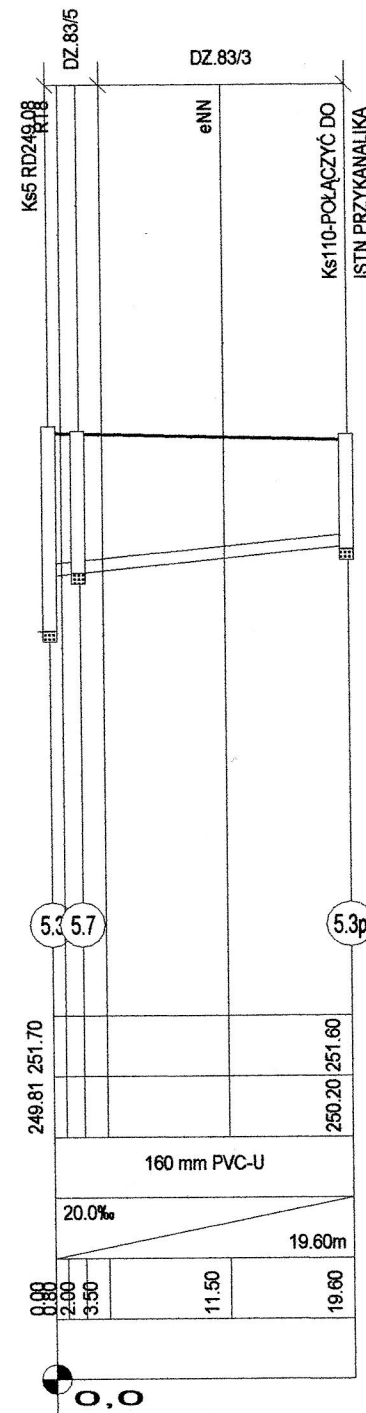

Ks5-1
P.N43A

1:100
1:500

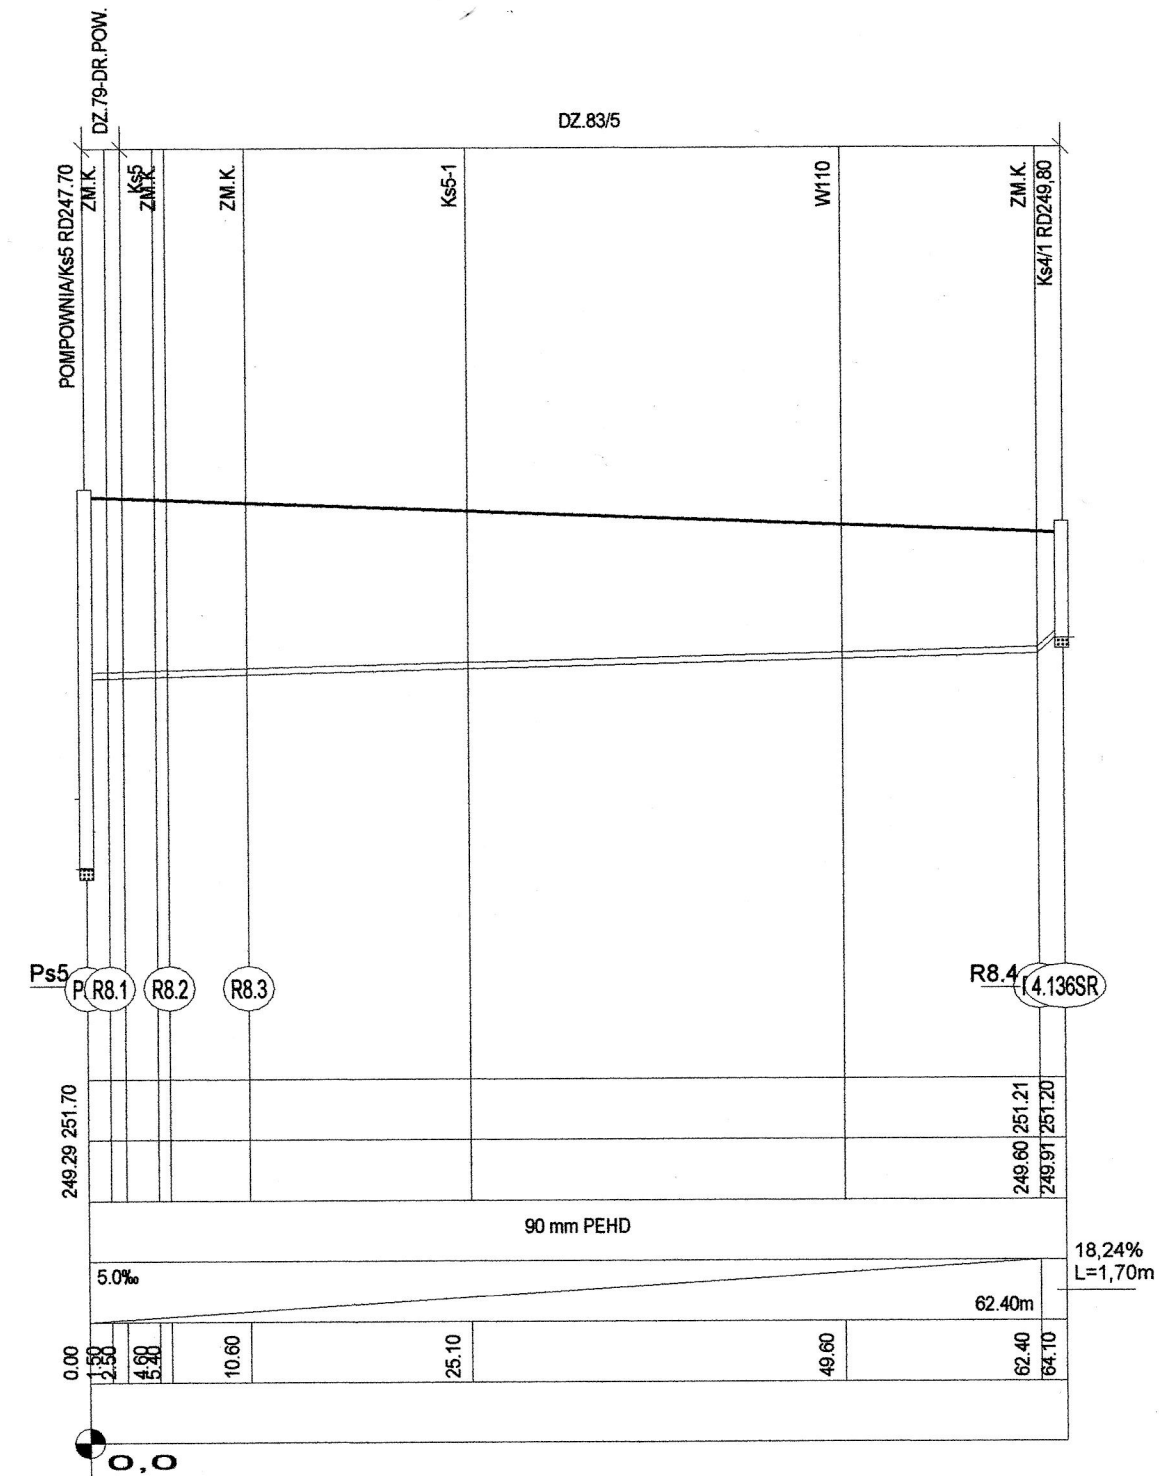

RT8

1:100
1:500

RYS.7