



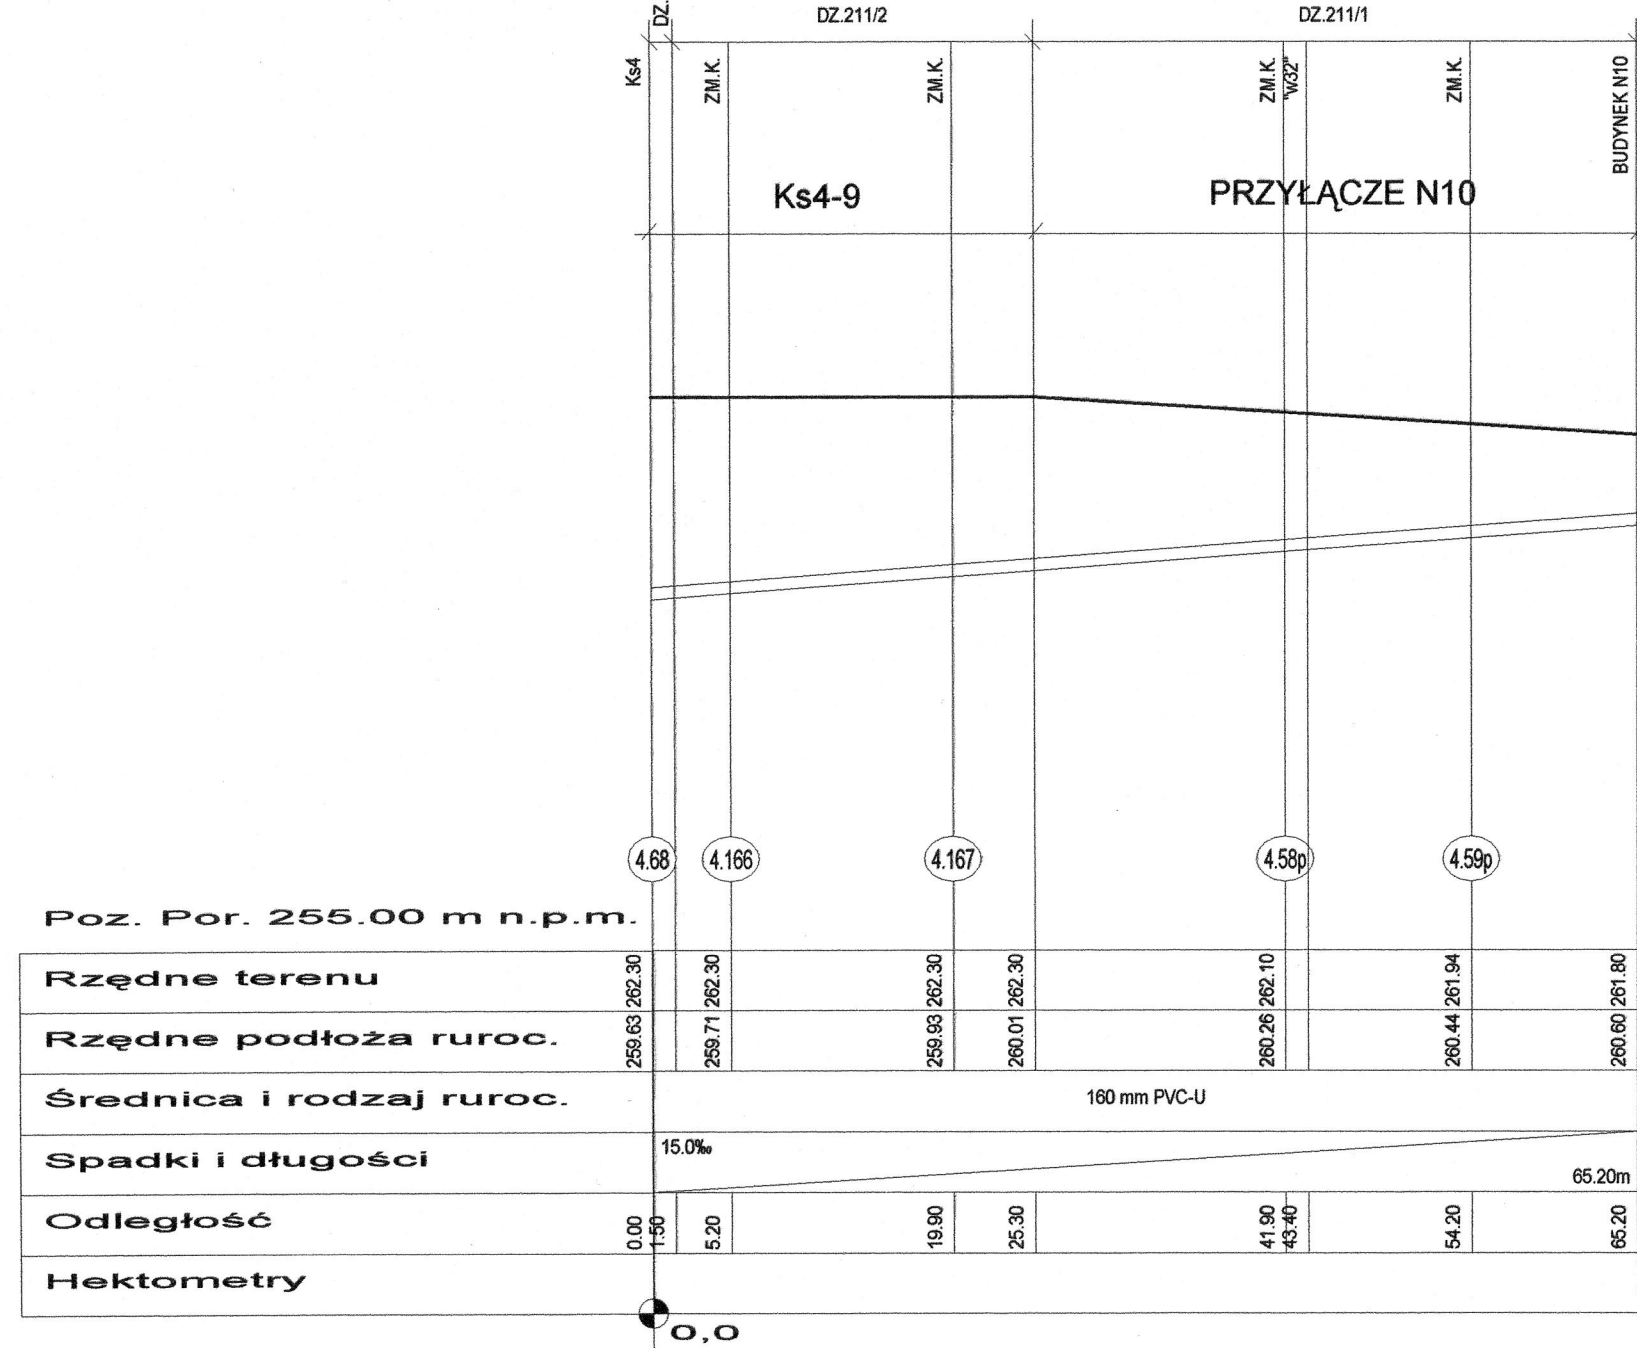

Ks4-9

1:100
1:500

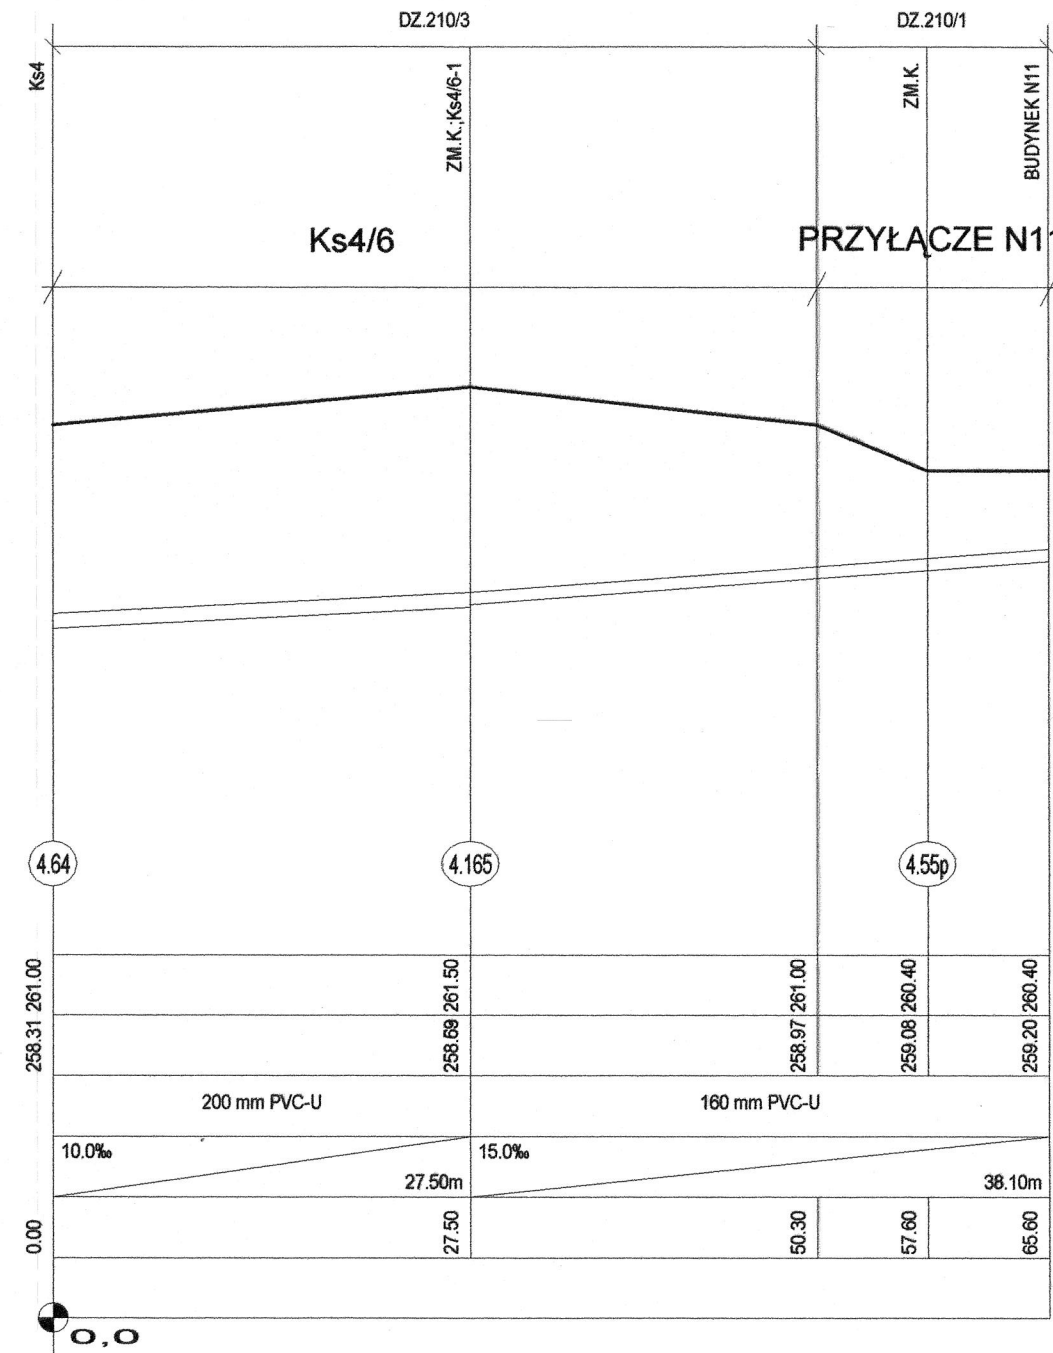

Ks4/6

1:100
1:500