


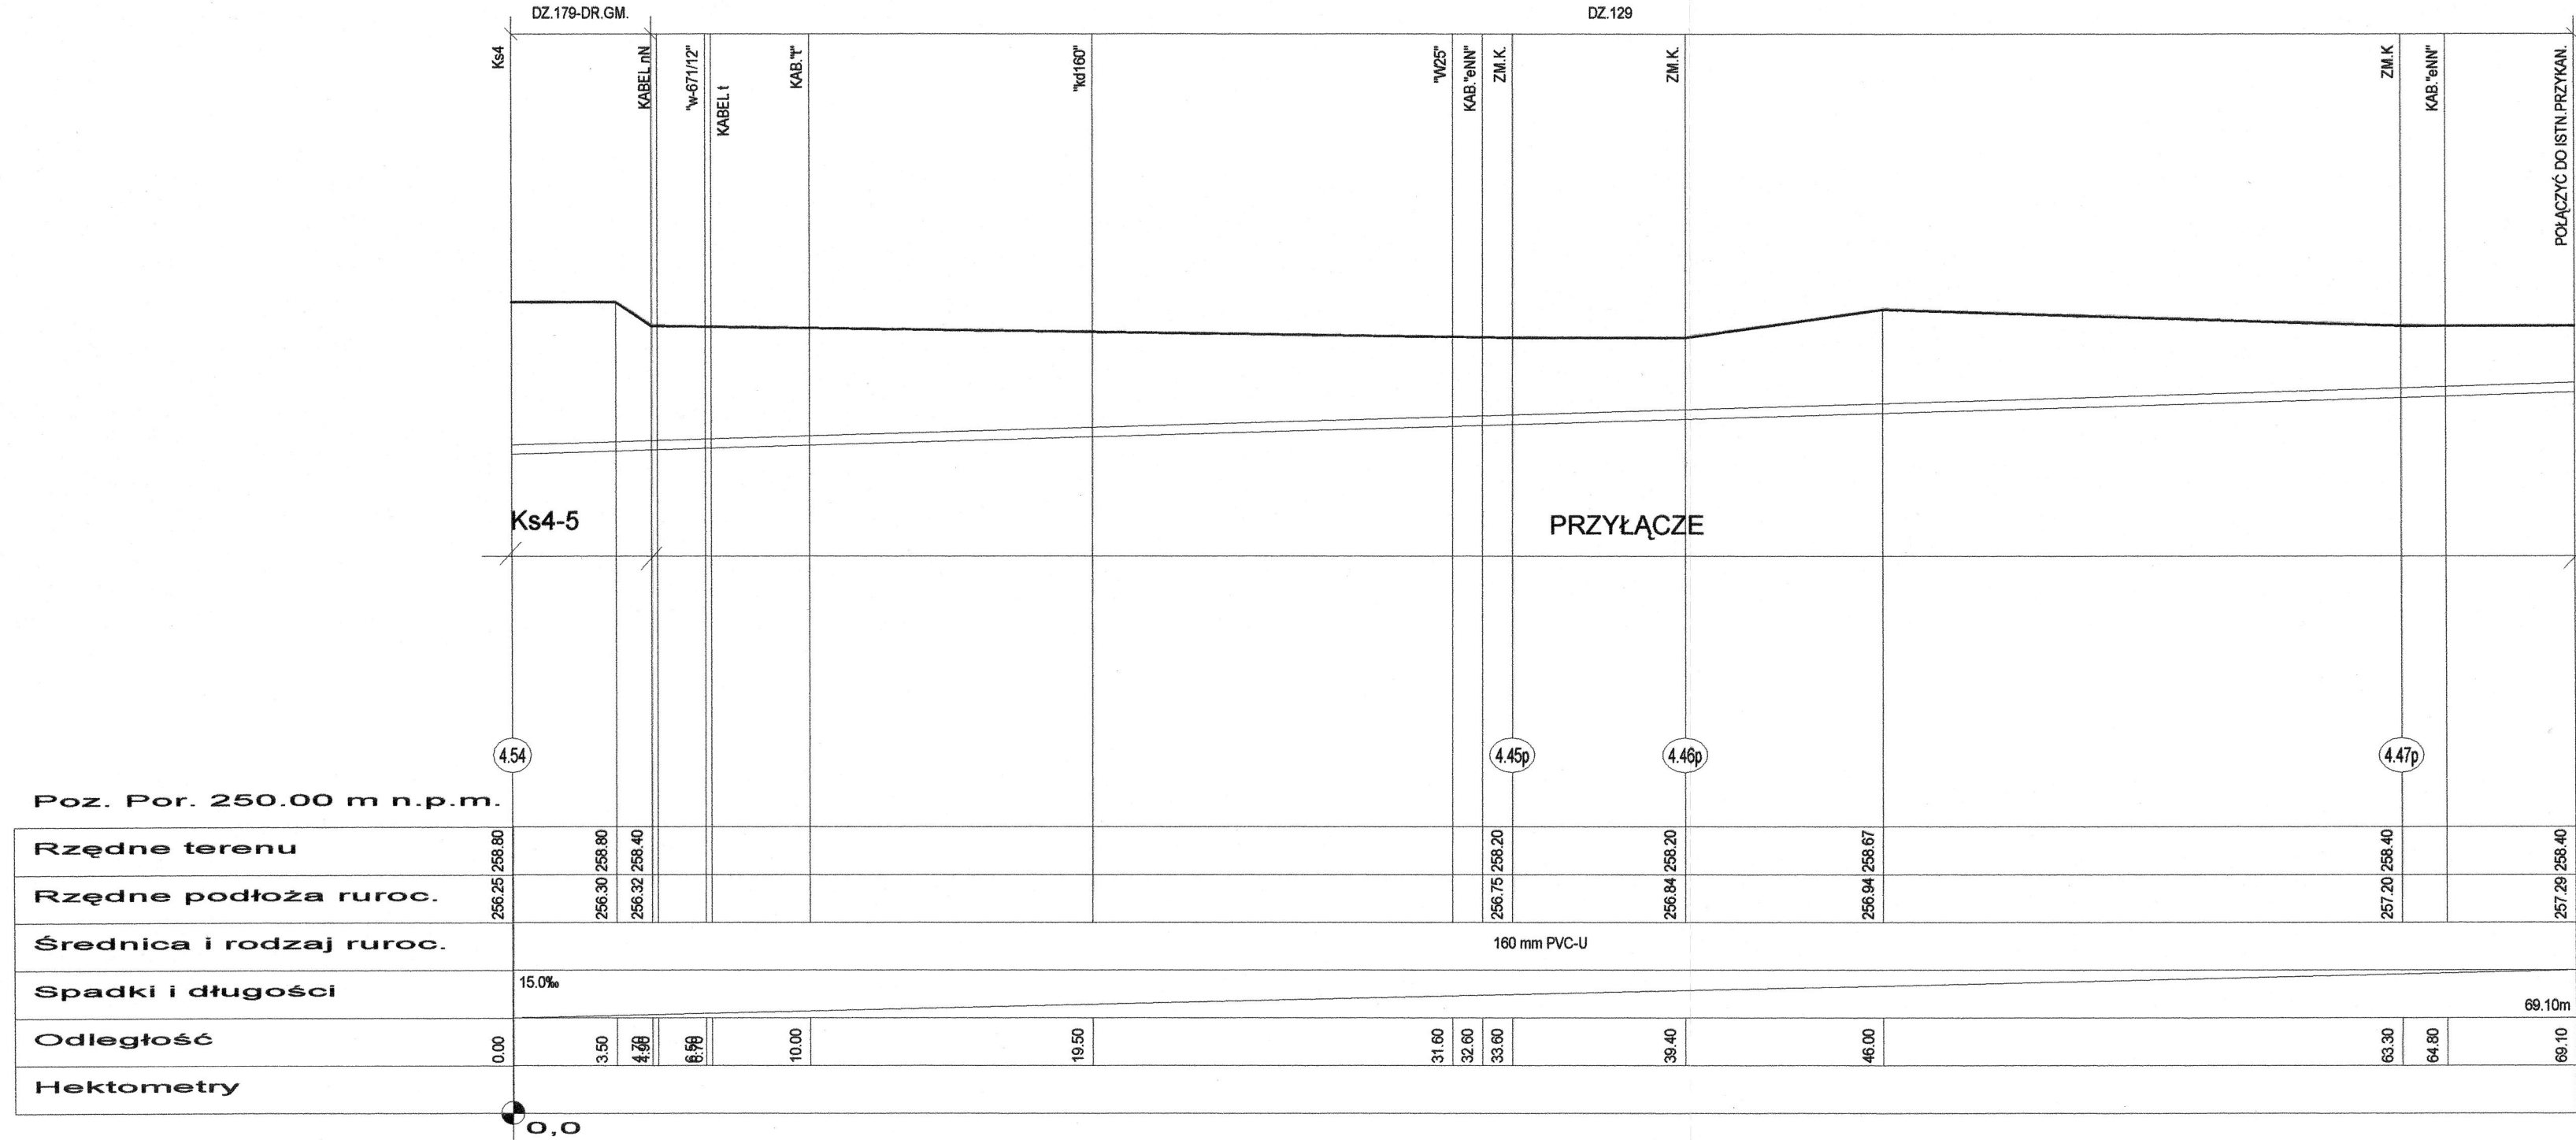

Ks4-5  
P.N14A

1:100  
1:200