



2

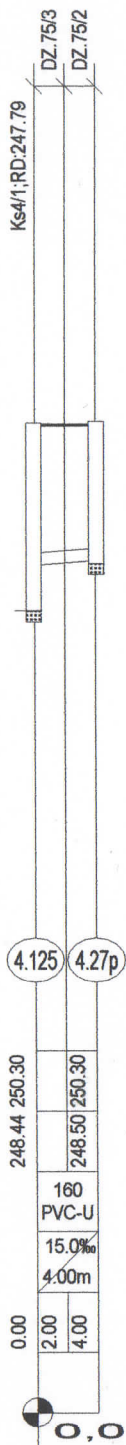

Ks4/1-2
P.N.DZ75/2


1: $\frac{100}{500}$

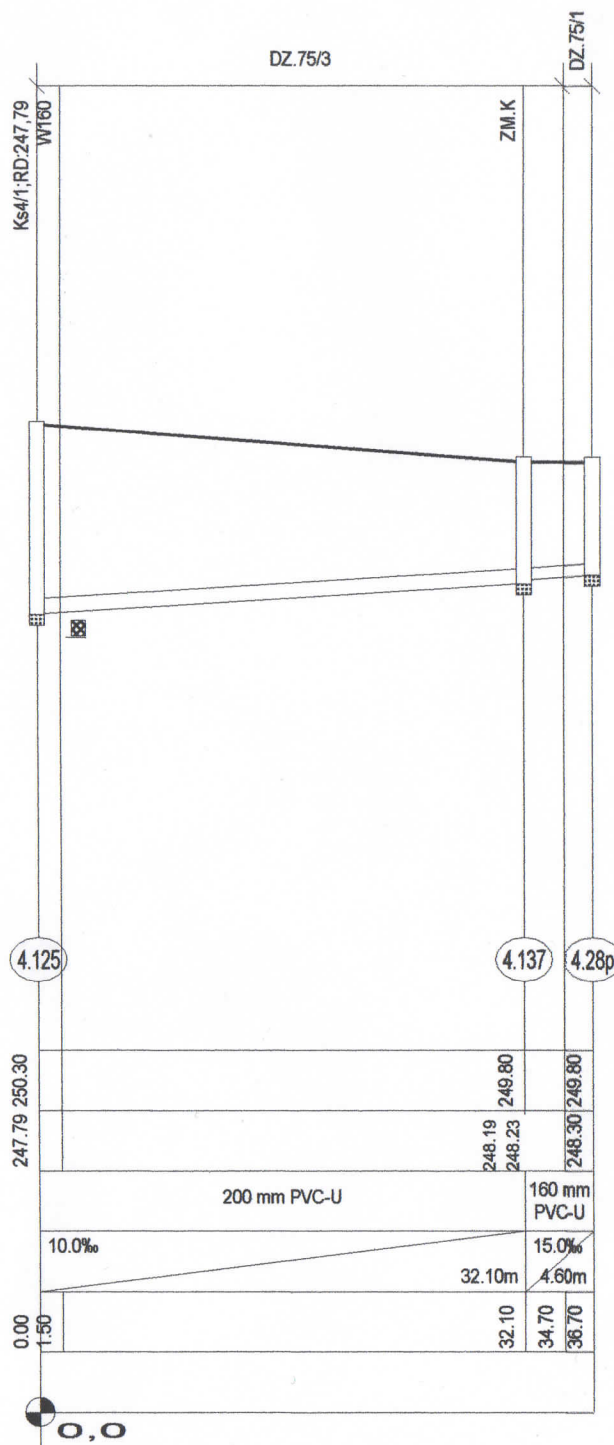

Ks4/1-3
P.N.DZ75/1


1: $\frac{100}{500}$

RYS.5

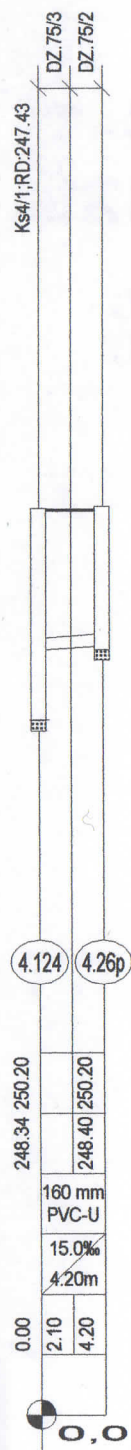


Ks4/1-1
P.N.DZ75/2

1:100
1:500

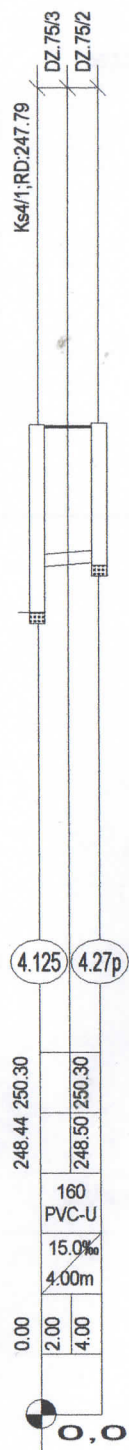

Ks4/1-2
P.N.DZ75/2

1:100
1:500

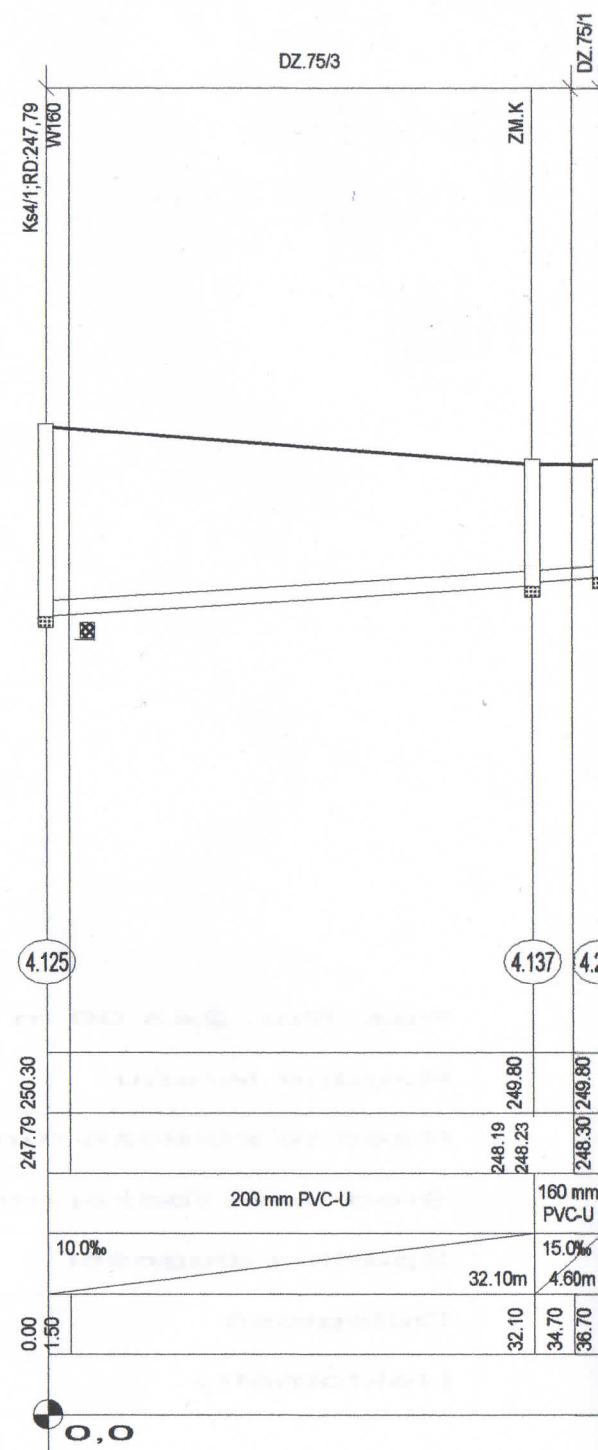



Ks4-1
P.N26

1:100
1:500